THE CONTRACTOR SHALL VERIFY AND BE RESPONSIBLE FOR ALL DIMENSIONS. DO NOT SCALE THE DRAWING. ANY ERRORS OR OMISSIONS SHALL BE REPORTED TO STANTEC WITHOUT DELAY. THE COPYRIGHTS TO ALL DESIGNS AND DRAWINGS ARE THE PROPERTY OF STANTEC. REPRODUCTION OR USE FOR ANY PURPOSE OTHER THAN THAT AUTHORIZED BY STANTEC IS FORBIDDEN.

ACREAGE SUMMARY

EXISTING IMPERVIOUS AREA	- ACRES
NEW IMPERVIOUS AREA (NET)	- ACRES
PERVIOUS WALKS	- ACRES
SEEDED AREA	- ACRES
TOTAL DISTURBED AREA	- ACRES

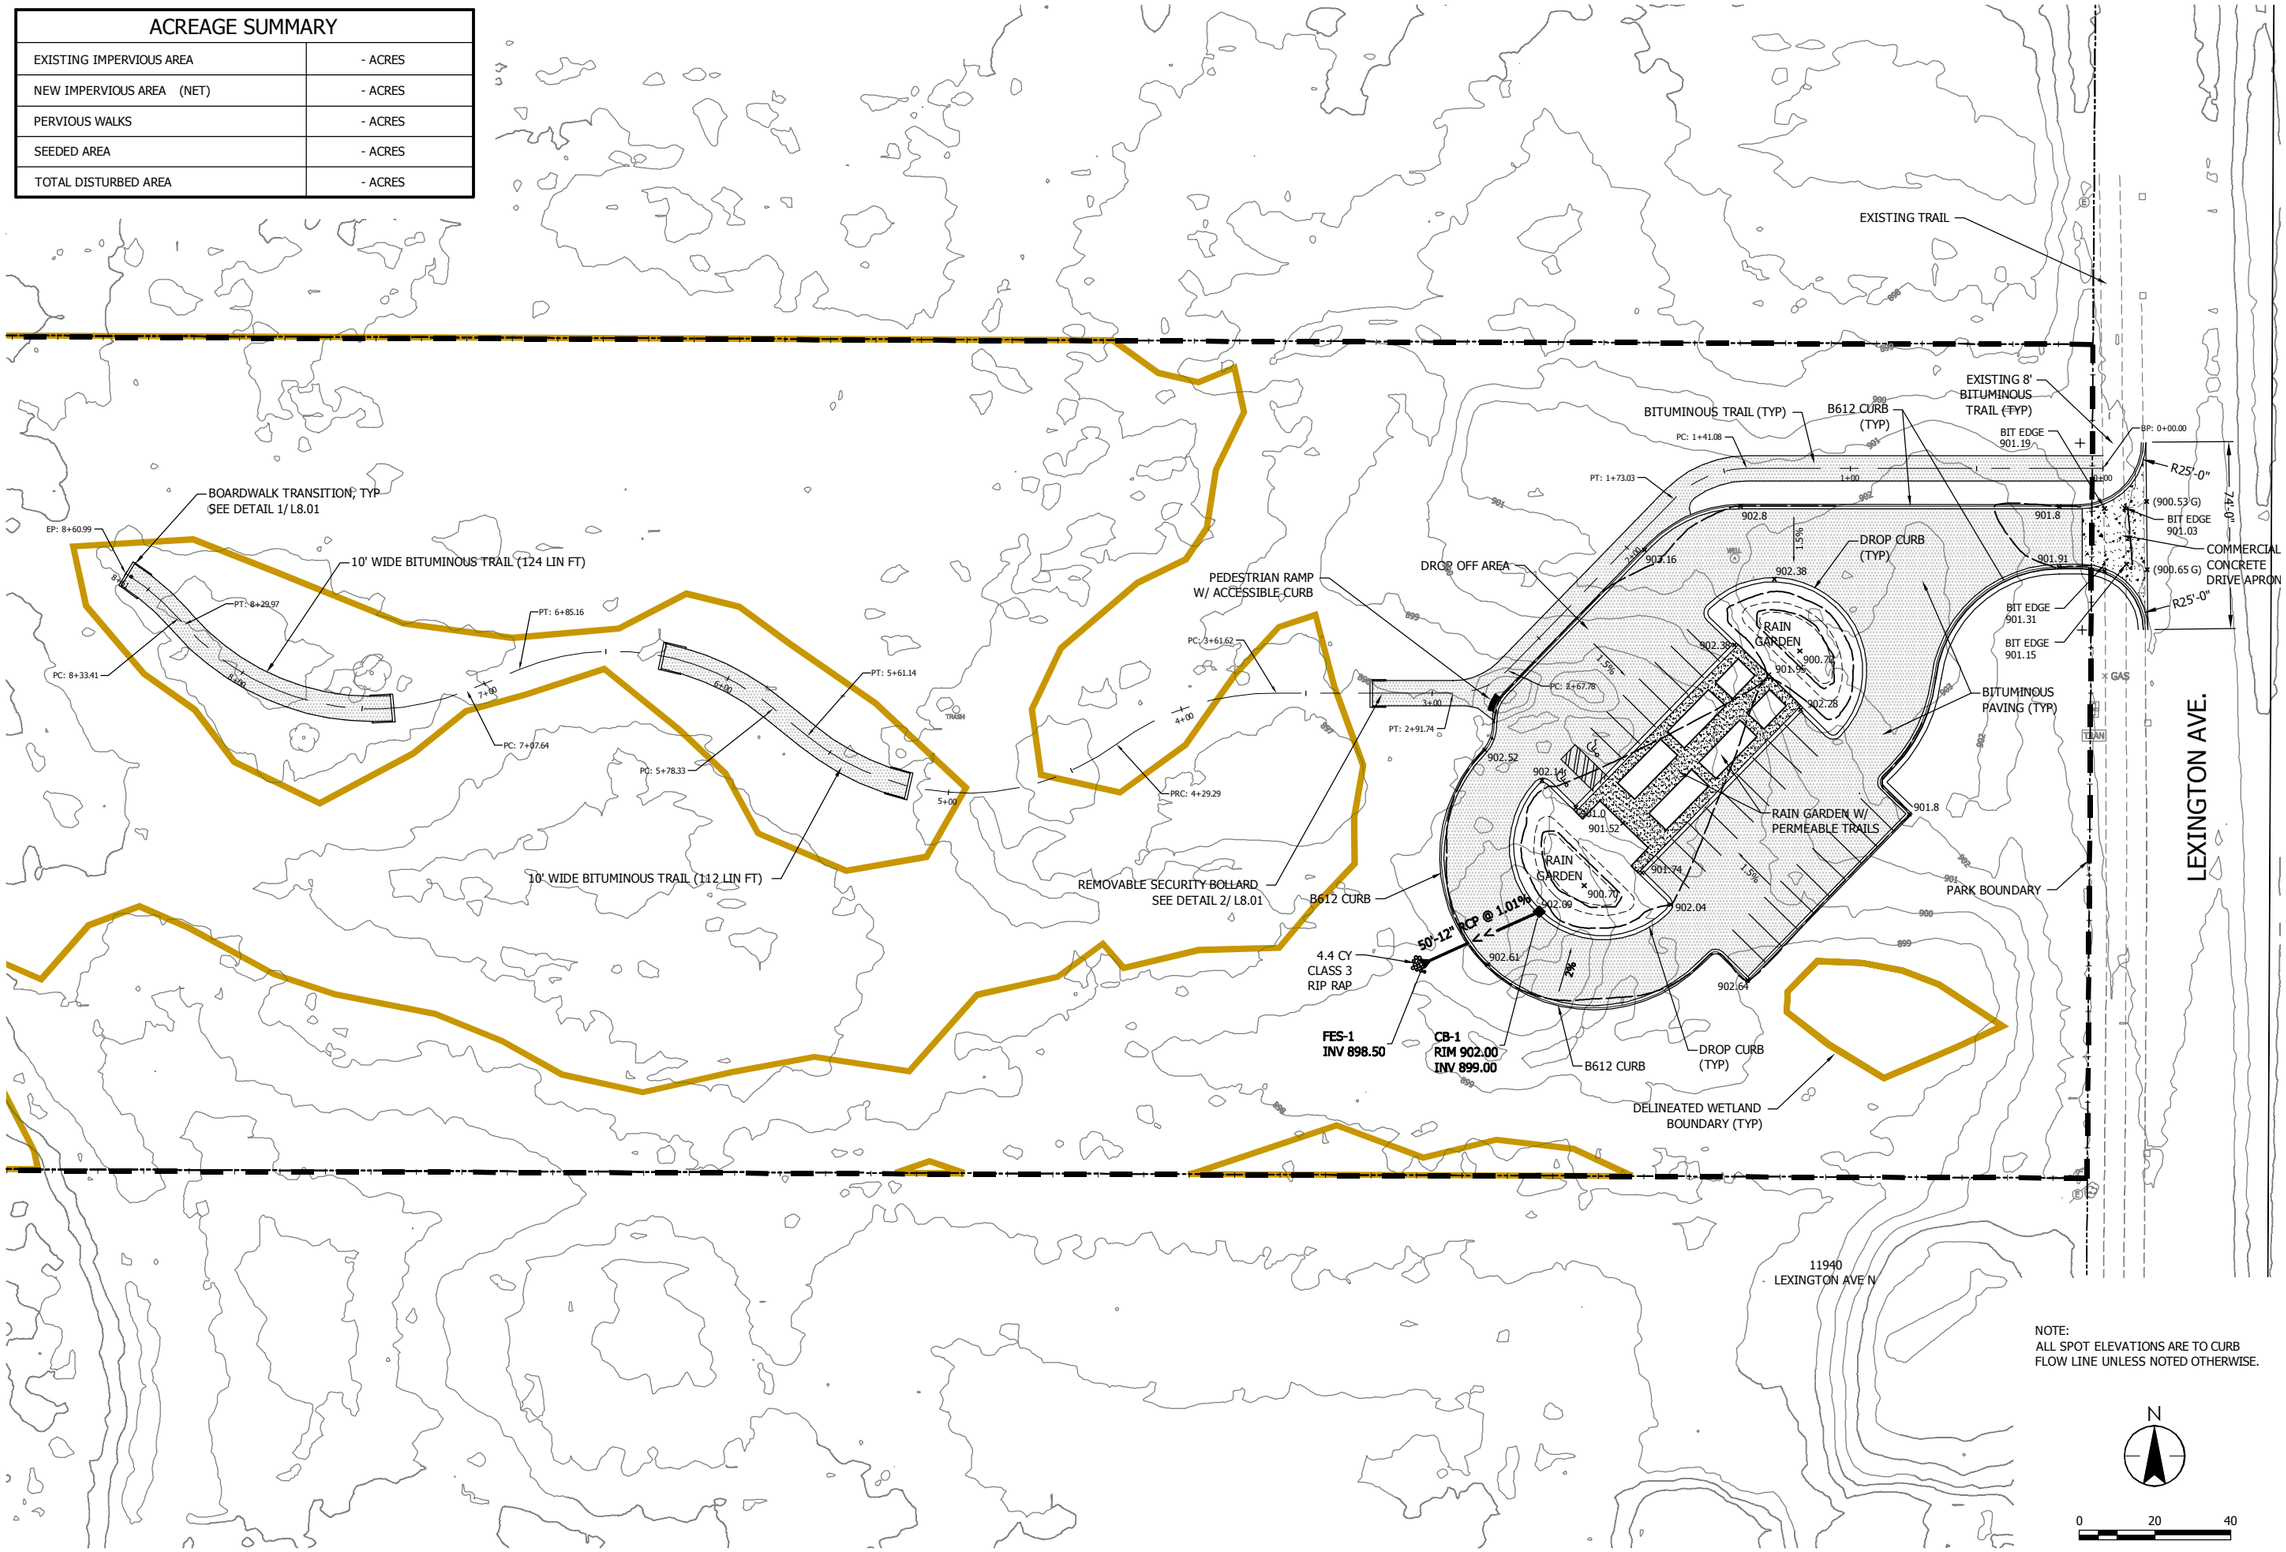

Stantec
2335 Highway 36 W
St. Paul, MN 55113
www.stantec.com

I HEREBY CERTIFY THAT THIS PLAN, SPECIFICATION, OR REPORT WAS PREPARED BY ME OR UNDER MY DIRECT SUPERVISION AND THAT I AM A DULY LICENSED LANDSCAPE ARCHITECT UNDER THE LAWS OF THE STATE OF MINNESOTA.

PRINT NAME: STUART M. KRAHN
SIGNATURE:
DATE: JULY 19, 2016
LIC. NO. 40002

BLAINE, MINNESOTA

THE BLAINE WETLAND SANCTUARY
SITE ACCESS AND PARKING LOT IMPROVEMENTS
SITE PLAN

NO	REVISION	DATE

SURVEY	
DRAWN	
DESIGNED	
CHECKED	
APPROVED	
PROJ. NO.	193803165

SHEET NUMBER
L1.01

Plot Date: 08/15/2016 - 1:20pm
Drawing name: J:\193803165\cad\Civil\Phase B - Parking Lot\193803165_Phase B L1.01.dwg
Xrefs: 193803165_XS01 cross sections, 193803165_XP01 profiles, 193803165_Phase B_BORDER, 193803165_Phase B_XSNO