CONTAINER DETAILS	
TOTAL AREA	7011 SQ FT
TOTAL PERIMETER	384 LN FT
EDGING TYPE	NEW CONC. CURB
TOTAL PIP	1265 SQ FT

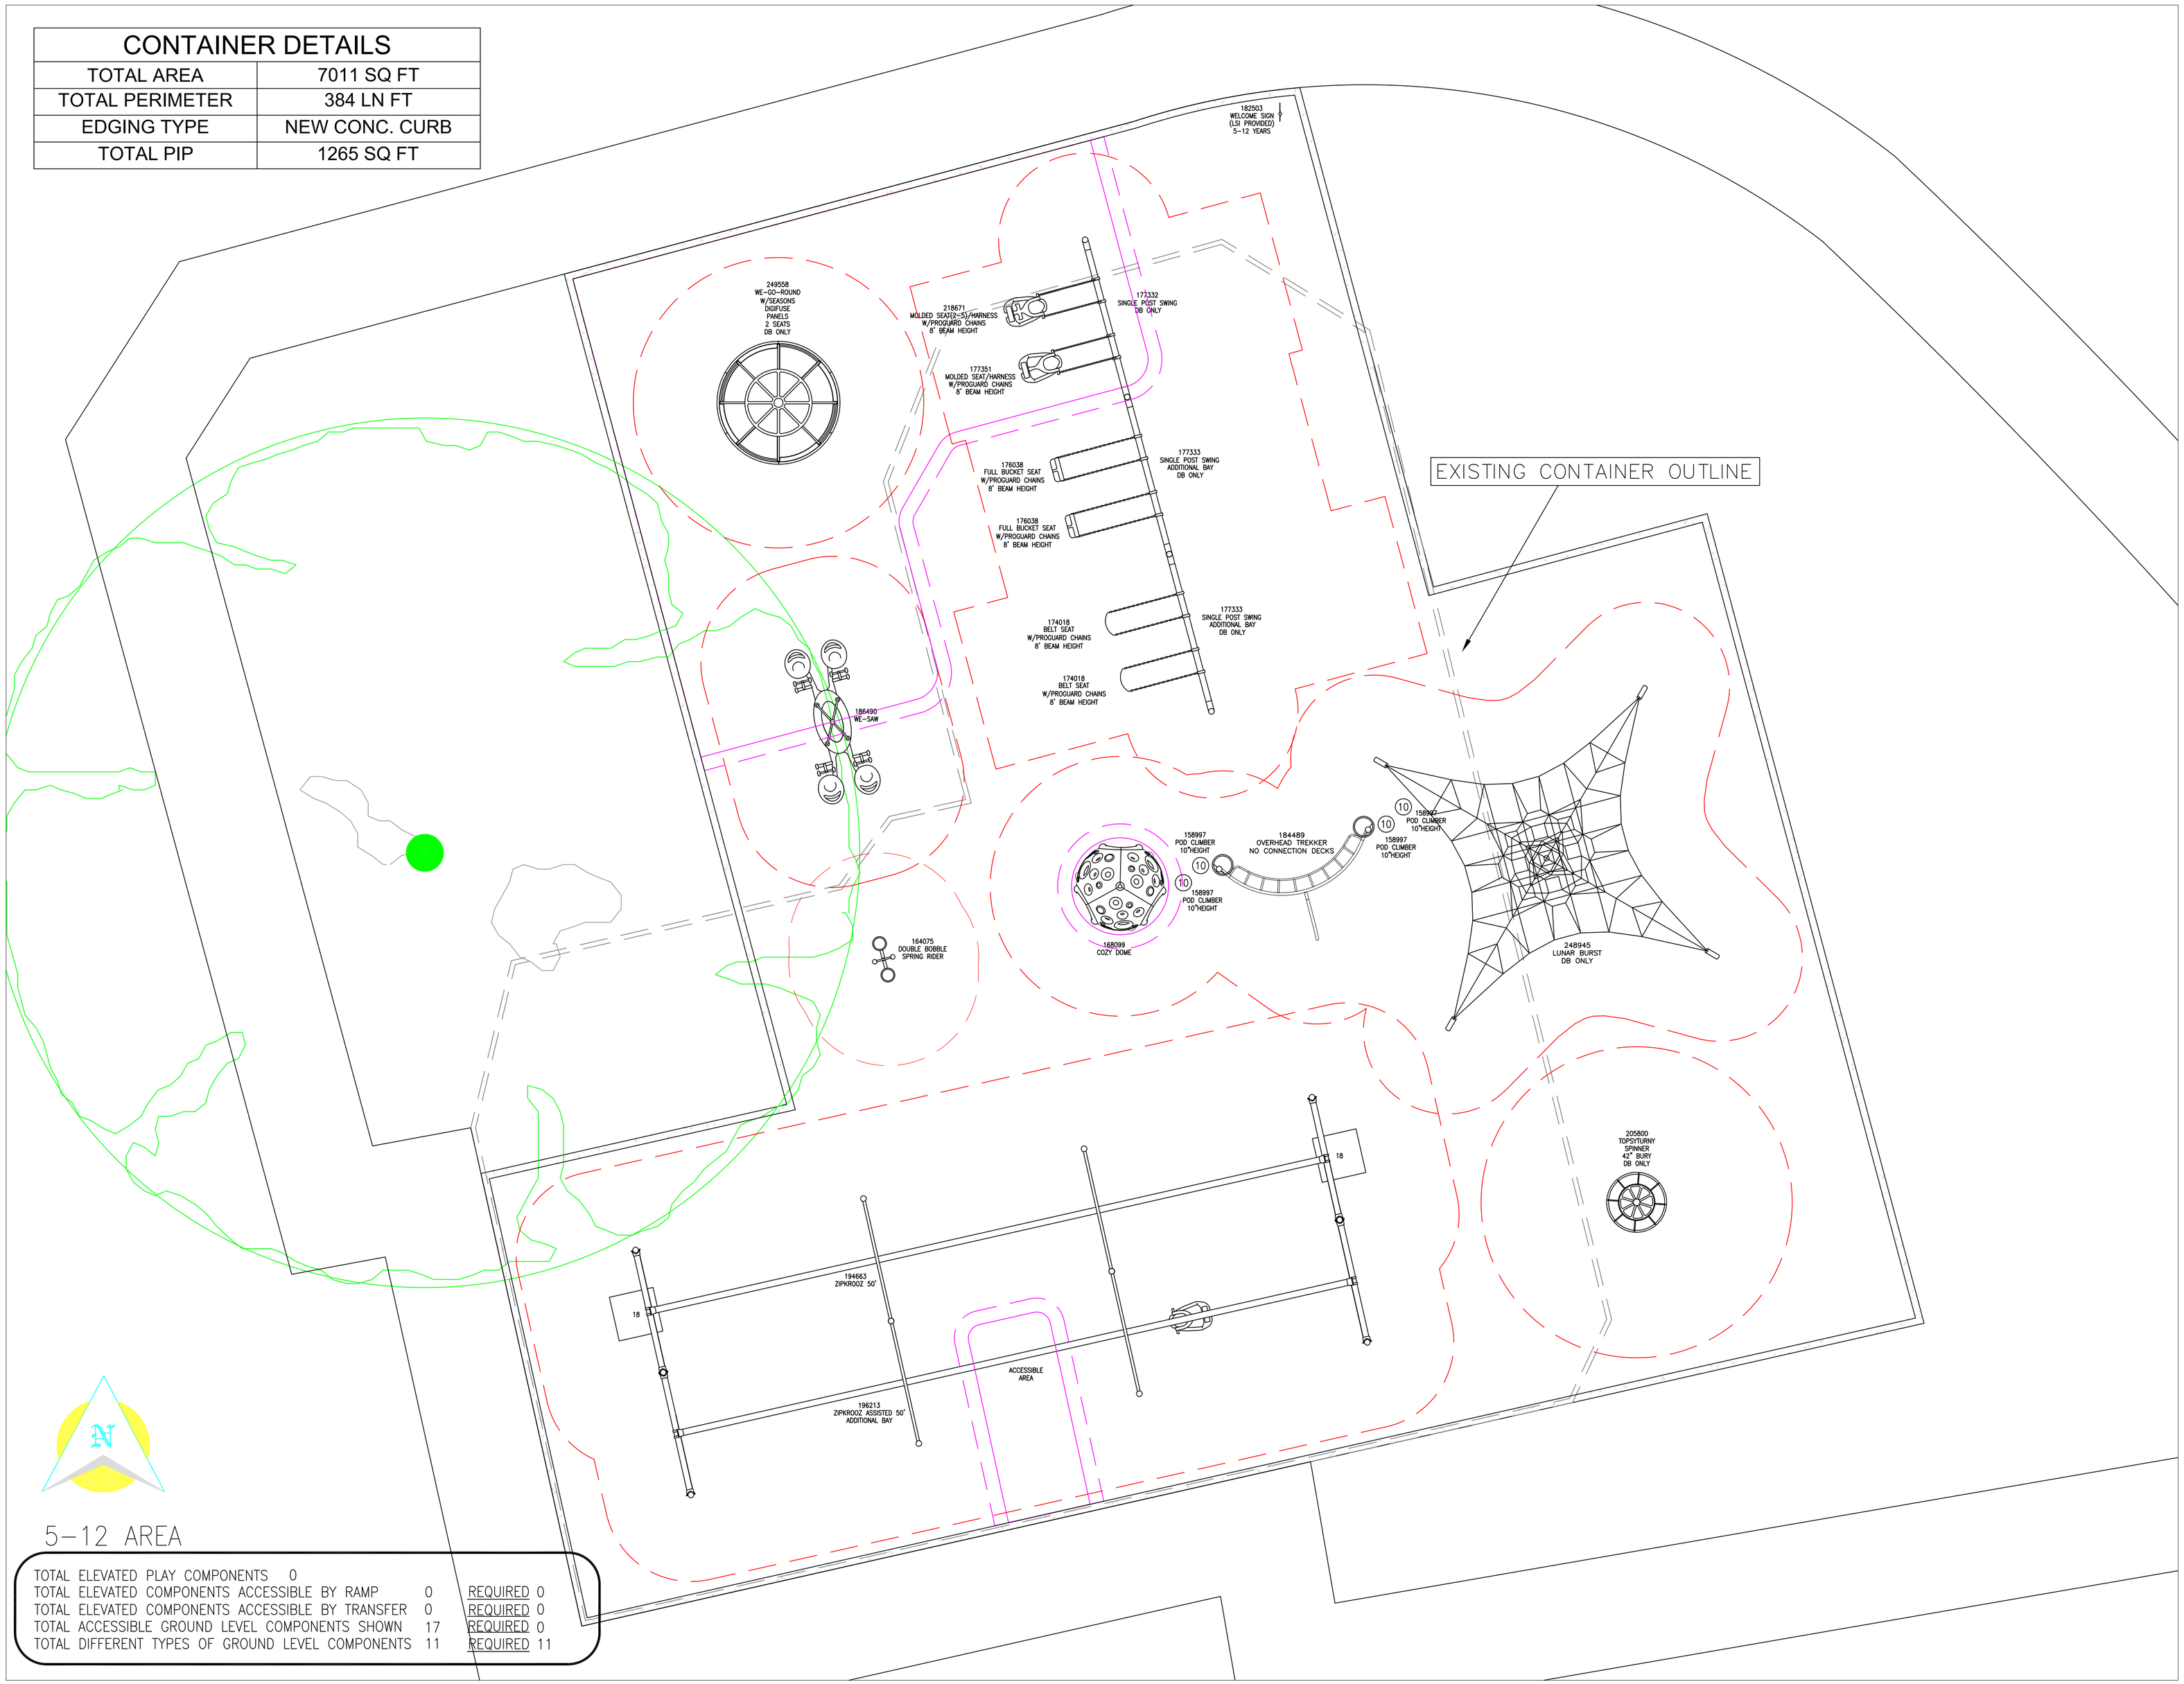

5-12 AREA

TOTAL ELEVATED PLAY COMPONENTS	0		
TOTAL ELEVATED COMPONENTS ACCESSIBLE BY RAMP	0	REQUIRED	0
TOTAL ELEVATED COMPONENTS ACCESSIBLE BY TRANSFER	0	REQUIRED	0
TOTAL ACCESSIBLE GROUND LEVEL COMPONENTS SHOWN	17	REQUIRED	0
TOTAL DIFFERENT TYPES OF GROUND LEVEL COMPONENTS	11	REQUIRED	11

flagship recreation

FLAGSHIP RECREATION
11123 UPPER 33RD ST N
LAKE ELMO, MN 55082
763-550-7860
FLAGSHIPPLAY.COM
@FLAGSHIPPLAY

landscape structures

THIS PLAY AREA & PLAY EQUIPMENT IS DESIGNED FOR AGE RANGES AS NOTED ON PLAN.

BLAINE CHALLENGER PARK
Revised Design 07/01/20

1150 Paul Pkwy NE
Blaine, MN 55434

SALES REPRESENTATIVE:
Mike Raymond

DESIGNED BY:
JLT
07/01/2020

C:\Users\jaqui\Documents\Flagship Recreation\Projects\Mike's Projects\Blaine Miracle League\New Design 2020\BlaineChallenger070120.dwg
1:1

$\frac{3}{16}'' = 1'$

SHEET
LS101