CSAH 14 (125TH AVENUE NE) ROADWAY RECONSTRUCTION

ENGINEERS
PLANNERS
DESIGNERS

SRF Consulting Group, Inc.
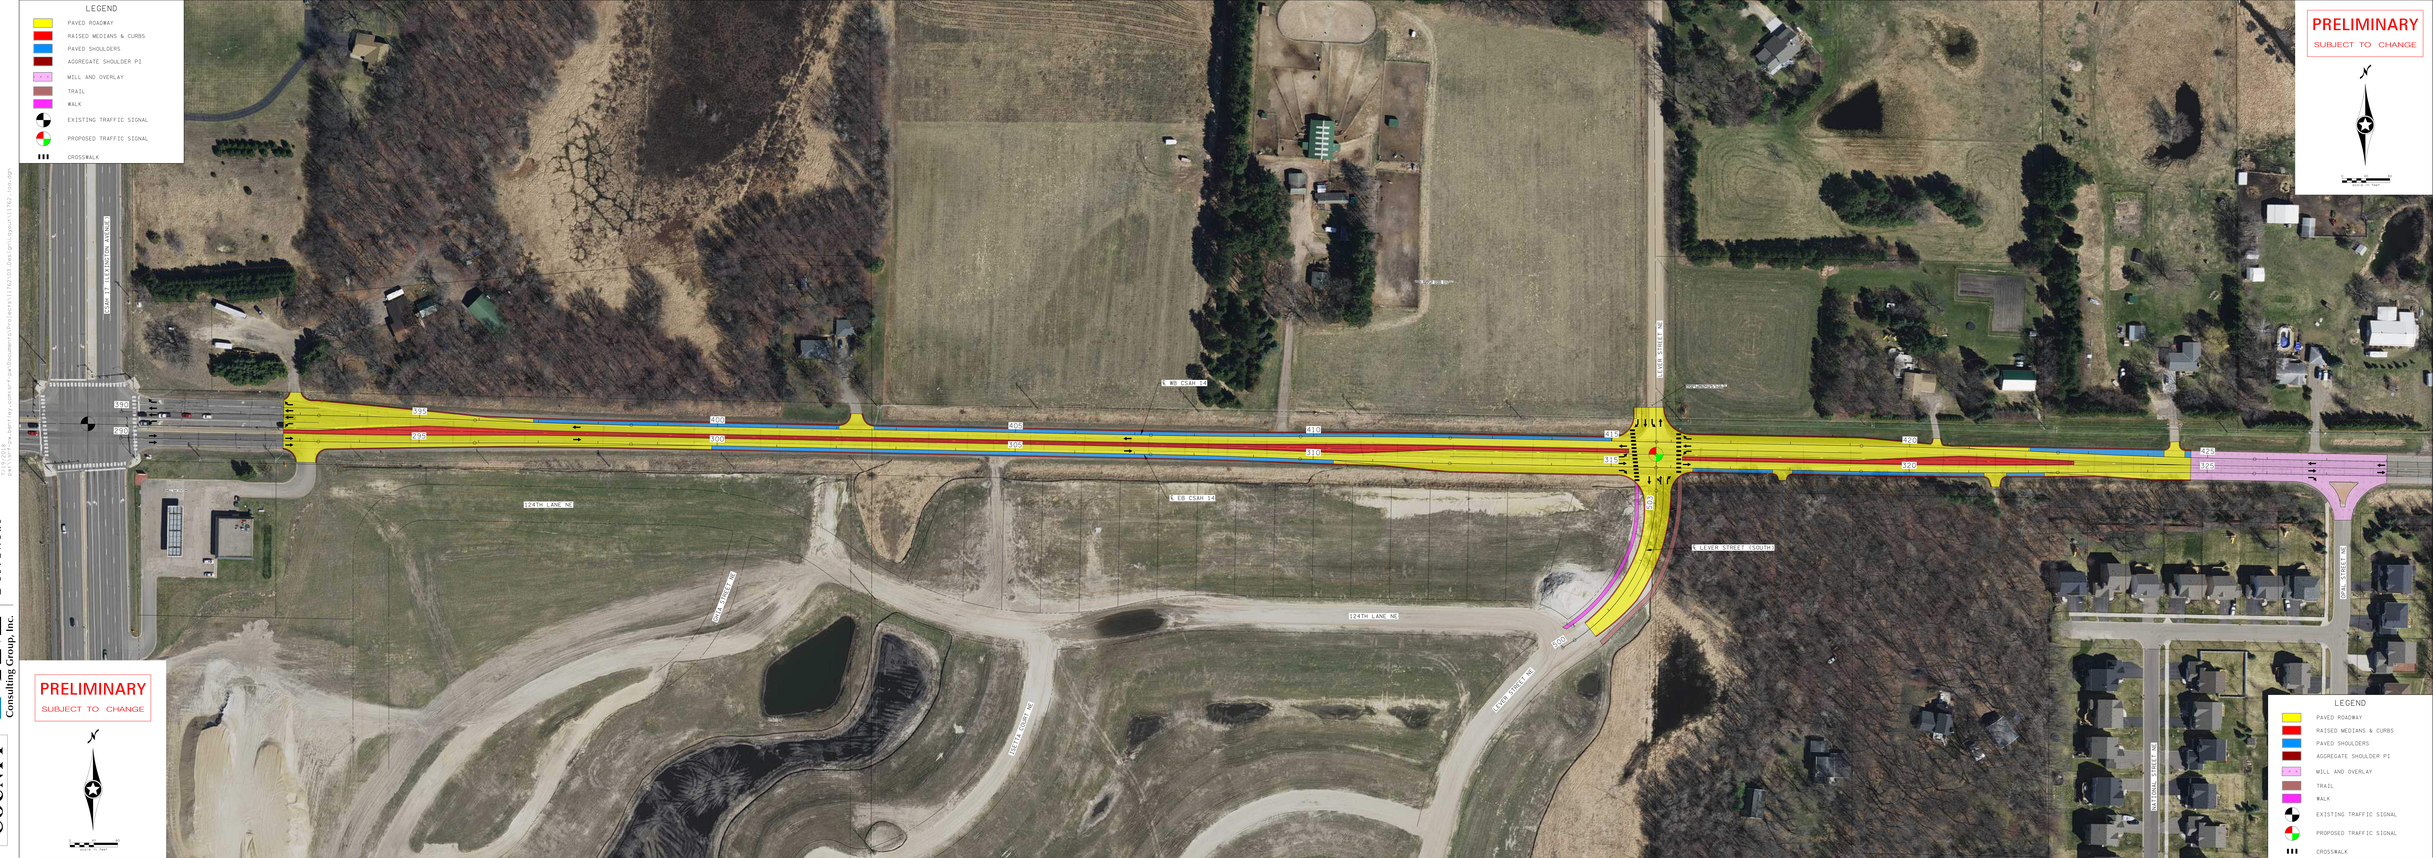
ANOKA COUNTY