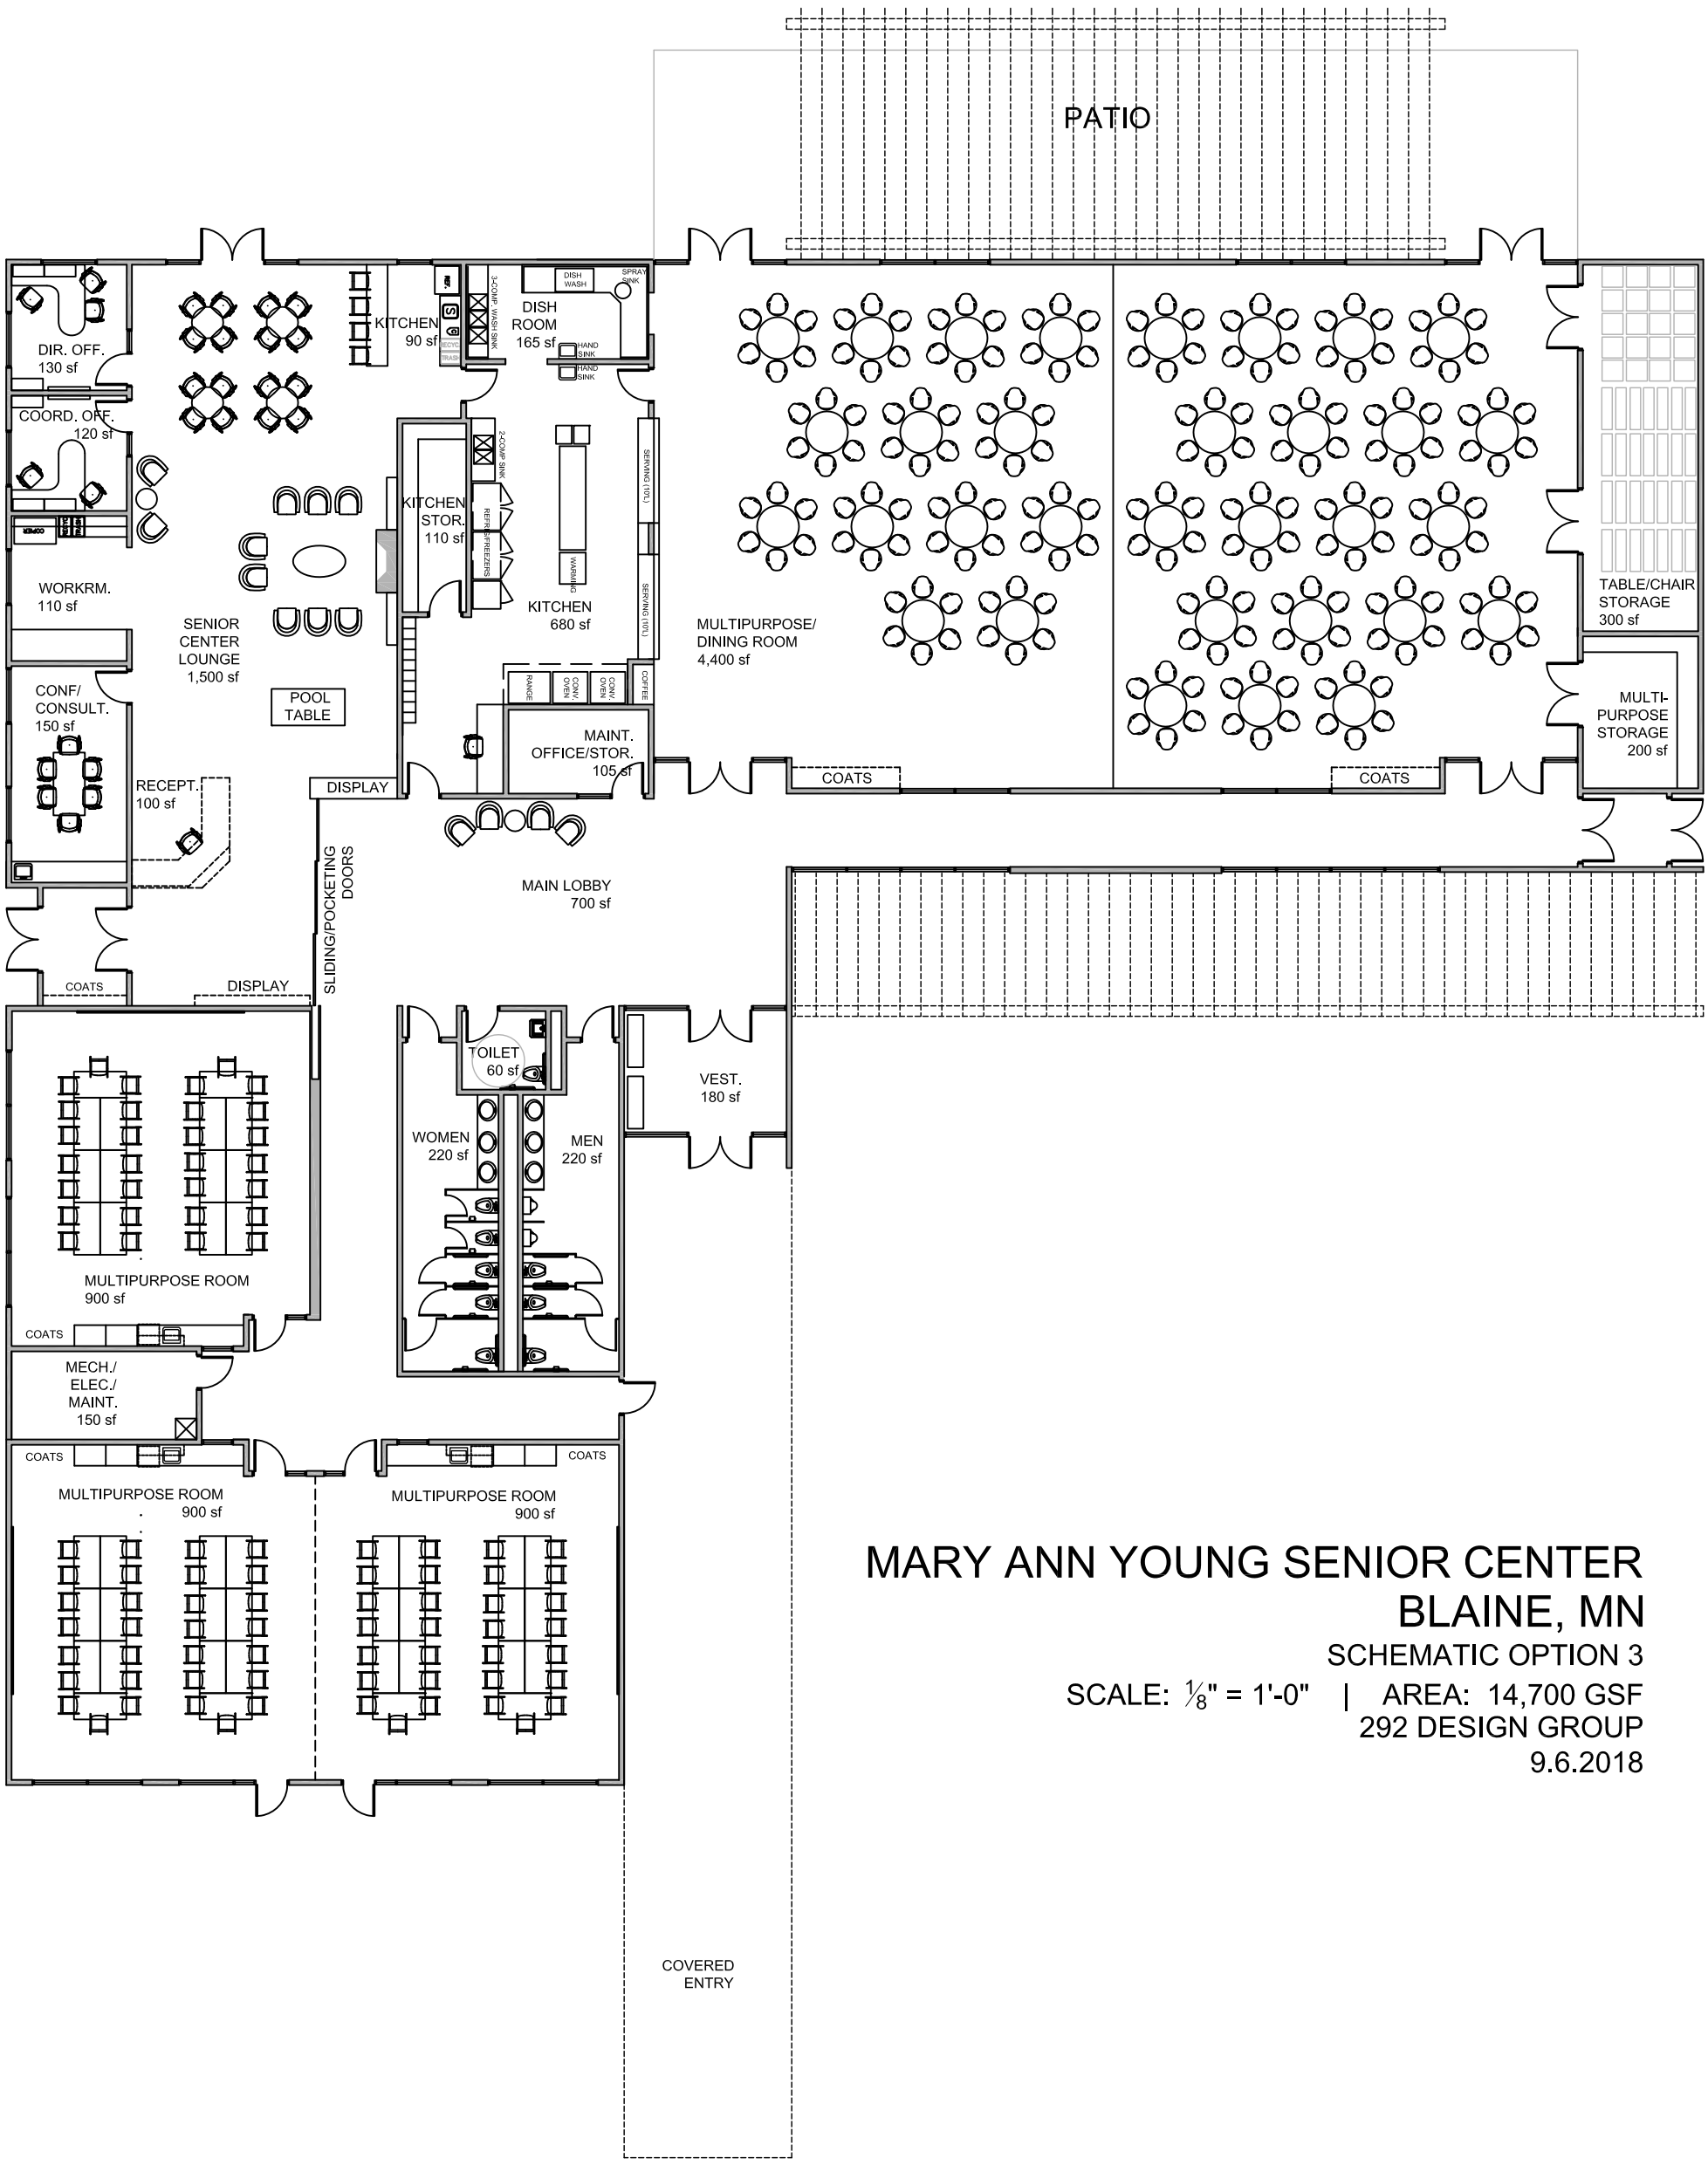

MARY ANN YOUNG SENIOR CENTER
BLAINE, MN

SCHEMATIC OPTION 3

SCALE: ⅛" = 1'-0" | AREA: 14,700 GSF

292 DESIGN GROUP

9.6.2018